# MUNICIPAL CORPORATION CHANDIGARH
# VILLAGE :- PALSORA
# SCALE 1:1000

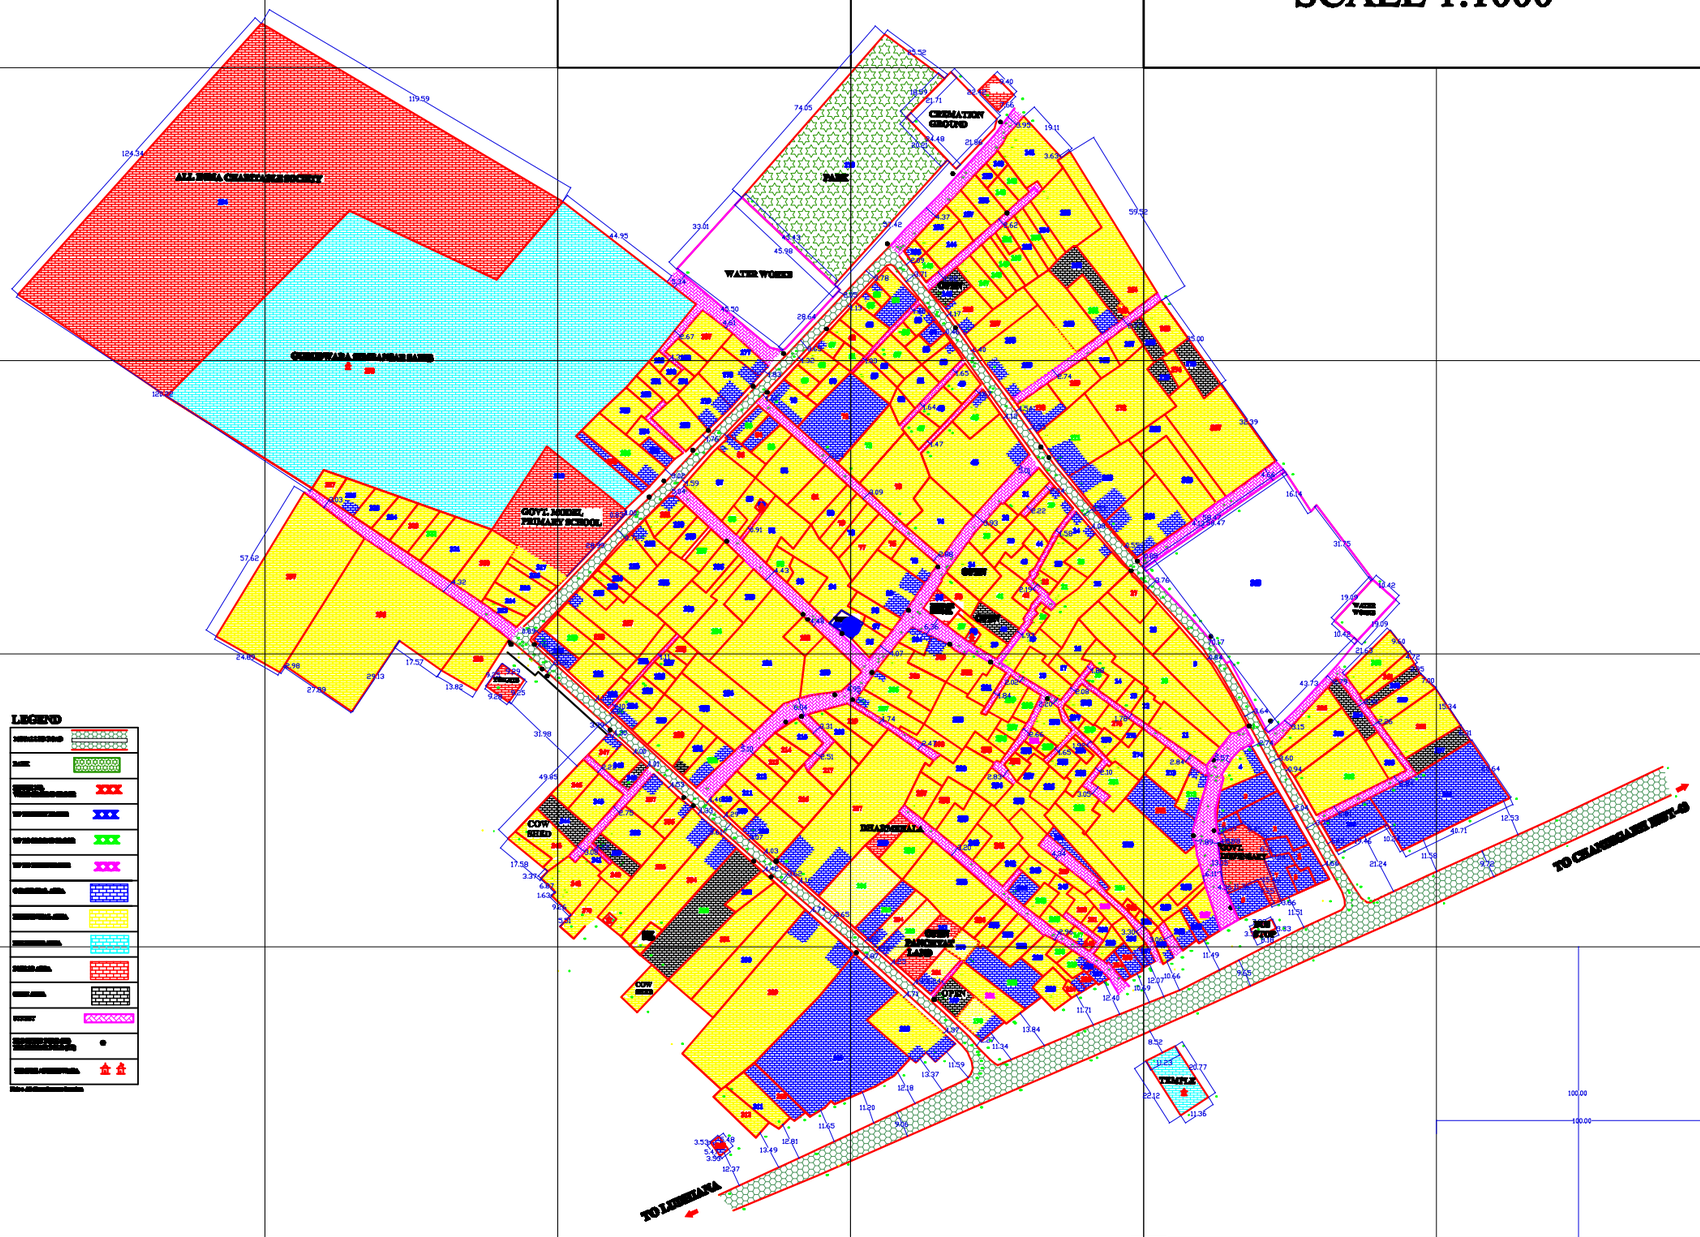


CONSULTANT:

GURDEEP CONSULTANCY SERVICES
[illegible]
TEL:- 0172-[illegible], [illegible]
Email:- [illegible]

SCALE: 1:1000

AREA: 26.926 acre

PROJECT:

TOWN PLAN SURVEY OF VILL. PALSORA, CHANDIGARH.

CLIENT:

MUNICIPAL COMMISSIONER
MUNICIPAL CORPORATION,
CHANDIGARH (U.T.).

| | NAME & SIGNATURE | DATE |
|---|---|---|
| DRAWN | GURPREET SINGH | 23-03-05 |
| CHECKED | M S BHANGAL | 23-03-05 |
| APPROVED | M S BHANGAL | 23-03-05 |